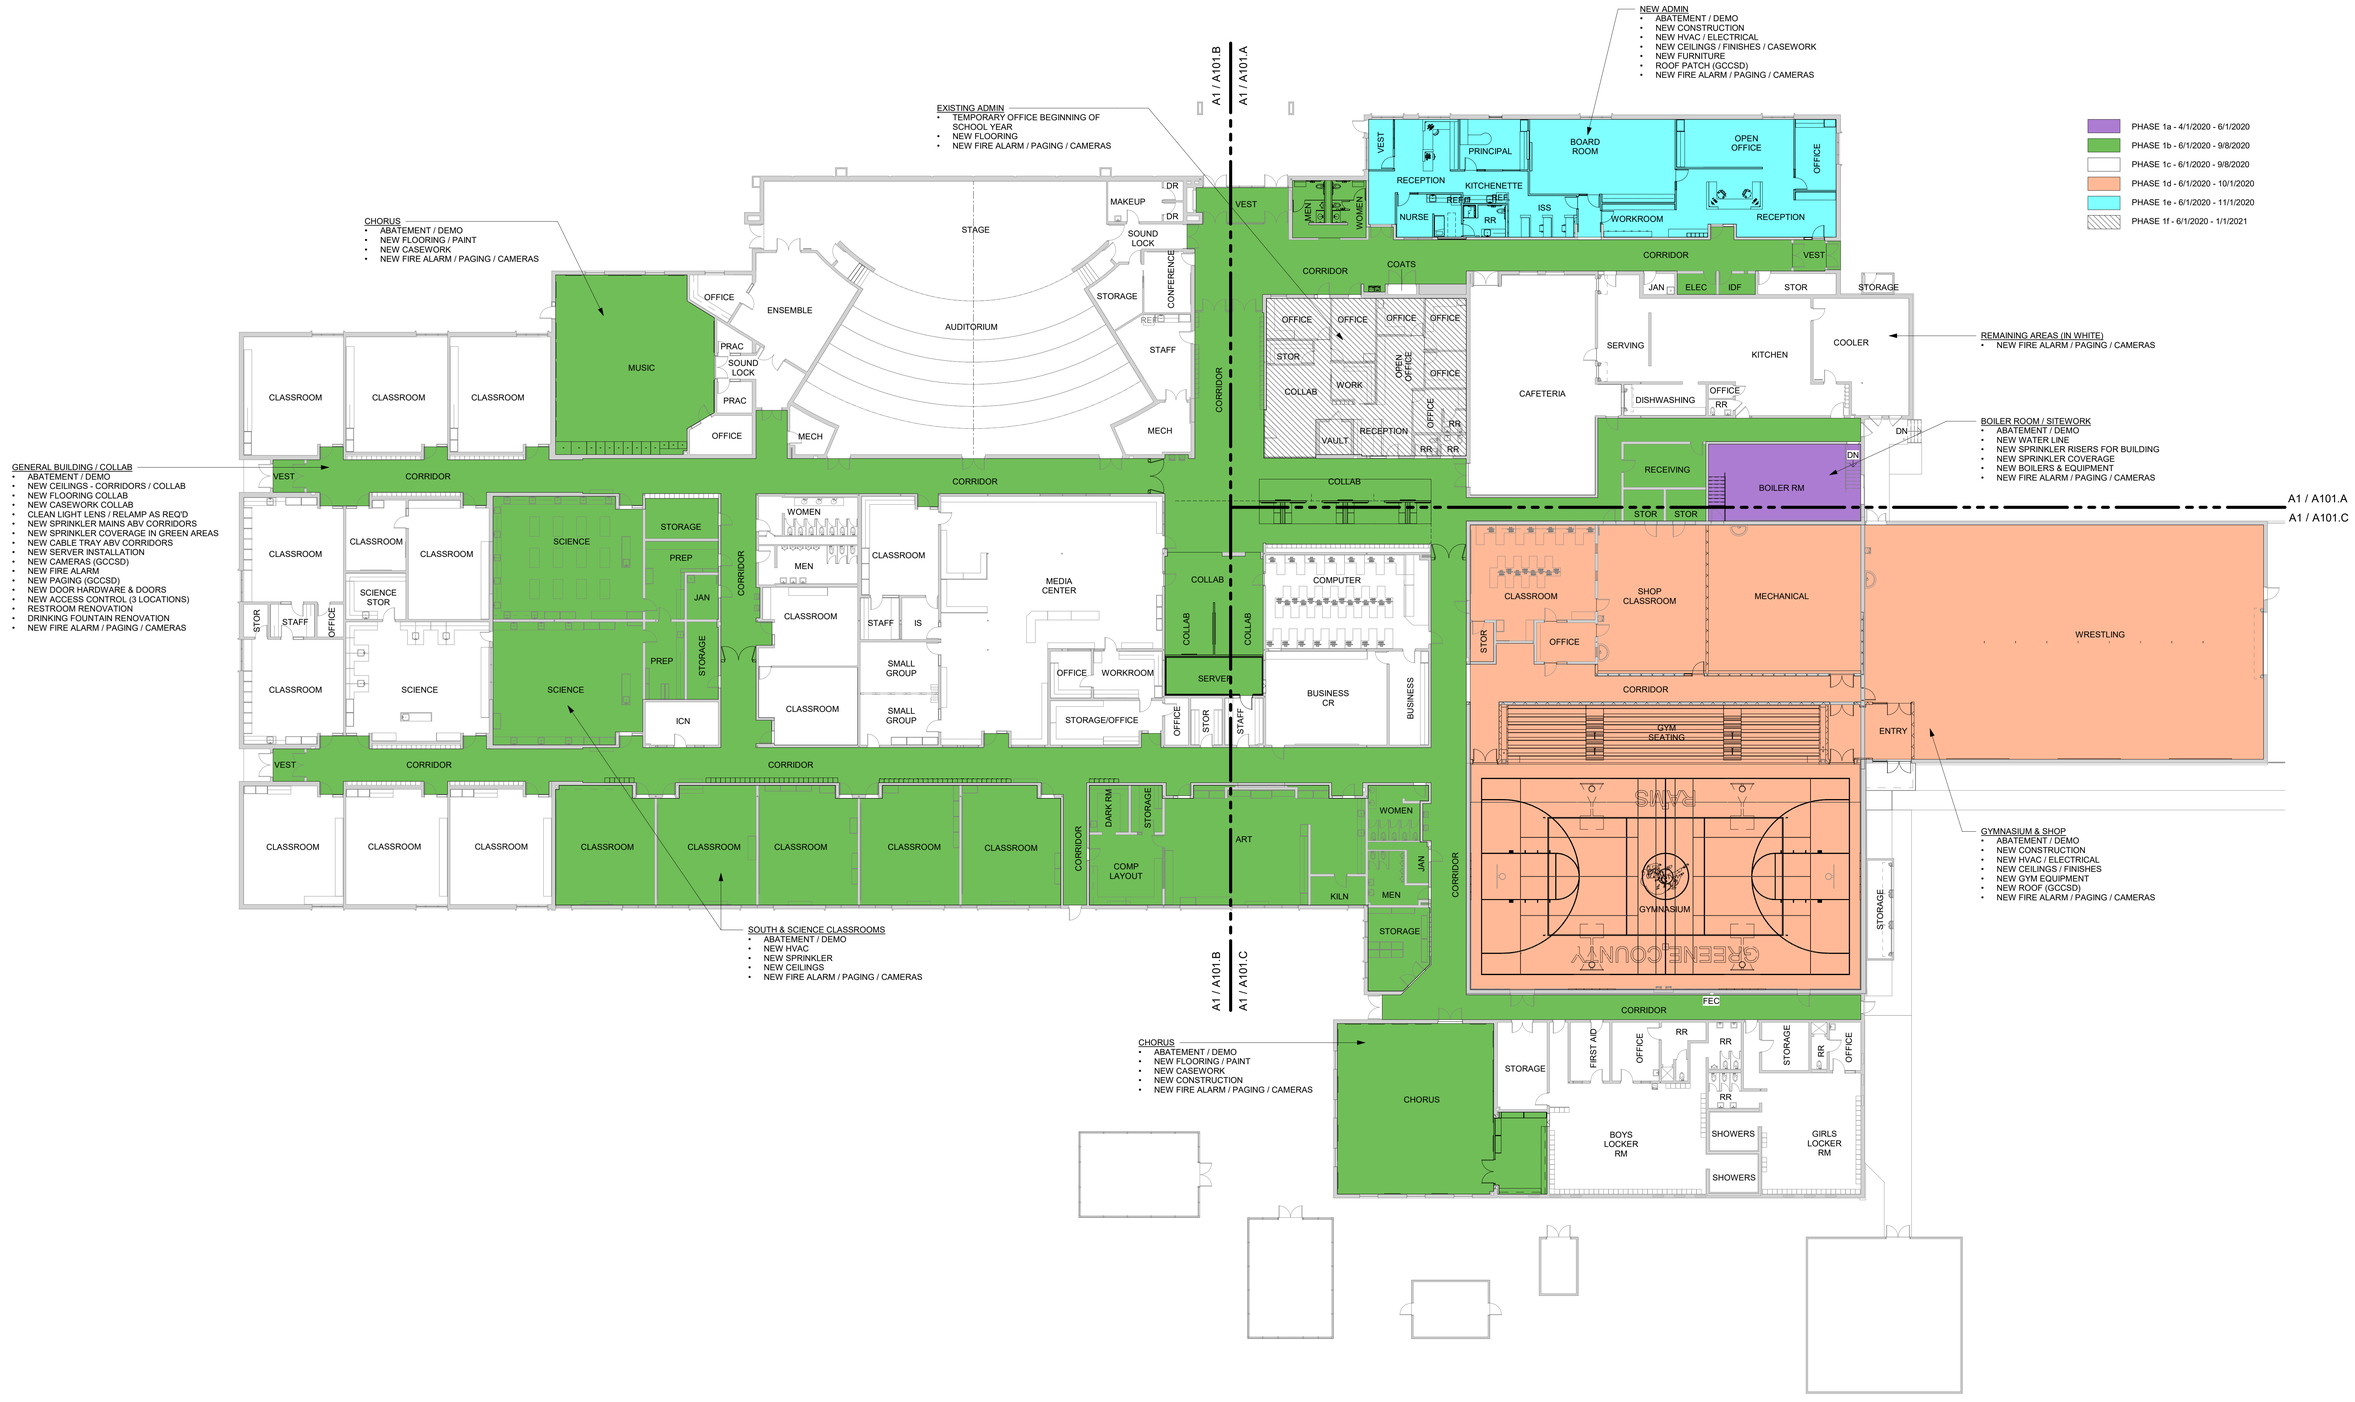
PHASE 1a - 4/1/2020 - 6/1/2020
PHASE 1b - 6/1/2020 - 9/8/2020
PHASE 1c - 6/1/2020 - 9/8/2020
PHASE 1d - 6/1/2020 - 10/1/2020
PHASE 1e - 6/1/2020 - 11/1/2020
PHASE 1f - 6/1/2020 - 1/1/2021
NEW ADMIN
• ABATEMENT / DEMO
• NEW CONSTRUCTION
• NEW HVAC / ELECTRICAL
• NEW CEILINGS / FINISHES / CASEWORK
• NEW FURNITURE
• ROOF PATCH (GCCSD)
• NEW FIRE ALARM / PAGING / CAMERAS
EXISTING ADMIN
• TEMPORARY OFFICE BEGINNING OF SCHOOL YEAR
• NEW FLOORING
• NEW FIRE ALARM / PAGING / CAMERAS
CHORUS
• ABATEMENT / DEMO
• NEW FLOORING / PAINT
• NEW CASEWORK
• NEW FIRE ALARM / PAGING / CAMERAS
GENERAL BUILDING / COLLAB
• ABATEMENT / DEMO
• NEW CEILINGS - CORRIDORS / COLLAB
• NEW FLOORING COLLAB
• NEW CASEWORK COLLAB
• CLEAN LIGHT LENS / RELAMP AS REQ'D
• NEW SPRINKLER MAINS ABV CORRIDORS
• NEW SPRINKLER COVERAGE IN GREEN AREAS
• NEW CABLE TRAY ABV CORRIDORS
• NEW SERVER INSTALLATION
• NEW CAMERAS (GCCSD)
• NEW FIRE ALARM
• NEW PAGING (GCCSD)
• NEW DOOR HARDWARE & DOORS
• NEW ACCESS CONTROL (3 LOCATIONS)
• RESTROOM RENOVATION
• DRINKING FOUNTAIN RENOVATION
• NEW FIRE ALARM / PAGING / CAMERAS
SOUTH & SCIENCE CLASSROOMS
• ABATEMENT / DEMO
• NEW HVAC
• NEW SPRINKLER
• NEW CEILINGS
• NEW FIRE ALARM / PAGING / CAMERAS
CHORUS
• ABATEMENT / DEMO
• NEW FLOORING / PAINT
• NEW CASEWORK
• NEW CONSTRUCTION
• NEW FIRE ALARM / PAGING / CAMERAS
REMAINING AREAS (IN WHITE)
• NEW FIRE ALARM / PAGING / CAMERAS
BOILER ROOM / SITEWORK
• ABATEMENT / DEMO
• NEW WATER LINE
• NEW SPRINKLER RISERS FOR BUILDING
• NEW SPRINKLER COVERAGE
• NEW BOILERS & EQUIPMENT
• NEW FIRE ALARM / PAGING / CAMERAS
GYMNASIUM & SHOP
• ABATEMENT / DEMO
• NEW CONSTRUCTION
• NEW HVAC / ELECTRICAL
• NEW CEILINGS / FINISHES
• NEW GYM EQUIPMENT
• NEW ROOF (GCCSD)
• NEW FIRE ALARM / PAGING / CAMERAS
A1 / A101.B
A1 / A101.A
A1 / A101.C
A1 / A101.B
A1 / A101.C
A1 / A101.A
A1 / A101.C
CLASSROOM
MUSIC
OFFICE
PRAC
SOUND LOCK
ENSEMBLE
STAGE
AUDITORIUM
MAKEUP
DR
SOUND LOCK
STORAGE
CONFERENCE
STAFF
MECH
CORRIDOR
VEST
SCIENCE
SCIENCE STOR
STAFF
OFFICE
STOR
JAN
PREP
STORAGE
ICN
WOMEN
MEN
MEDIA CENTER
IS
SMALL GROUP
WORKROOM
STORAGE/OFFICE
COLLAB
SERVER
COMPUTER
BUSINESS CR
BUSINESS
DARK RM
COMP LAYOUT
ART
KILN
JAN
RECEPTION
PRINCIPAL
KITCHENETTE
BOARD ROOM
OPEN OFFICE
NURSE
RR
ISS
WORKROOM
COATS
JAN
ELEC
IDF
WORK
VAULT
CAFETERIA
SERVING
KITCHEN
COOLER
DISHWASHING
RECEIVING
BOILER RM
DN
SHOP CLASSROOM
MECHANICAL
WRESTLING
ENTRY
GYM SEATING
GYMNASIUM
RAMS
GREENE COUNTY
FEC
FIRST AID
BOYS LOCKER RM
SHOWERS
GIRLS LOCKER RM