
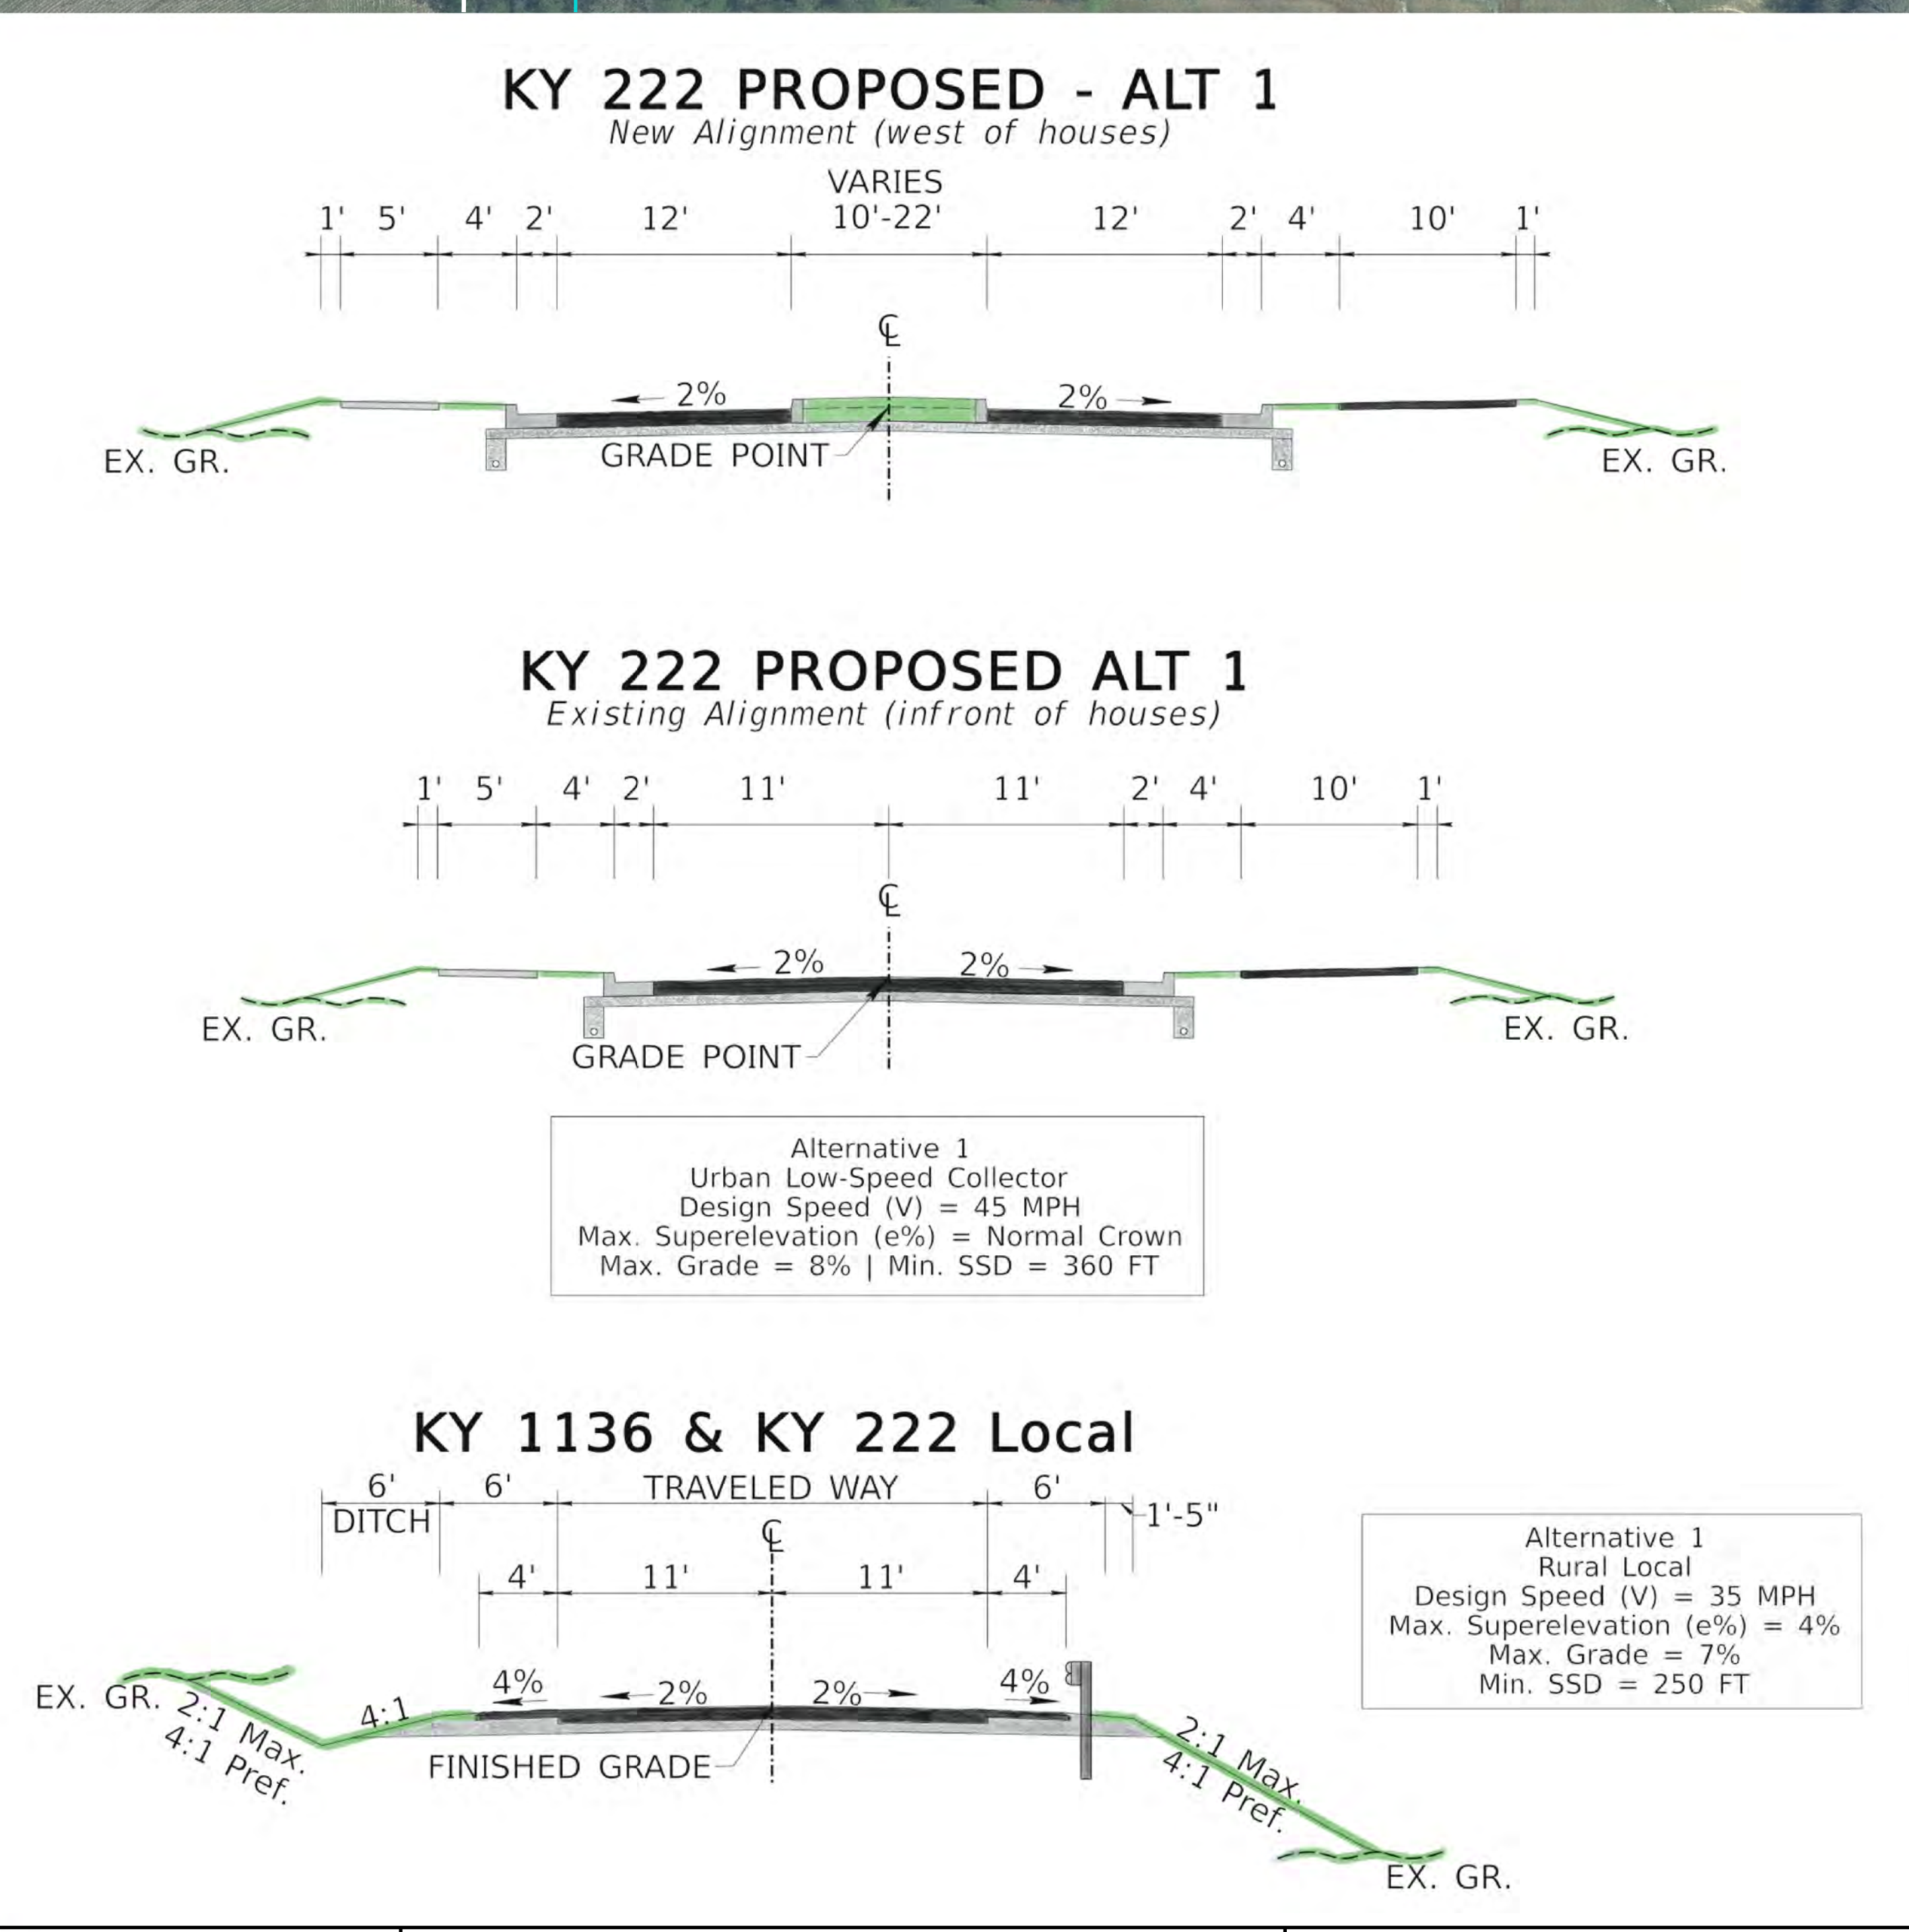


ALTERNATIVE 1

 

LEGEND	
	BLUE LINE STREAM
	EXISTING RIGHT-OF-WAY
	PROPERTY LINE
	JOINED PROPERTY LINE
	10-FOOT SHARED-USE PATH
	5-FOOT SIDEWALK
	TRUCK APRON