
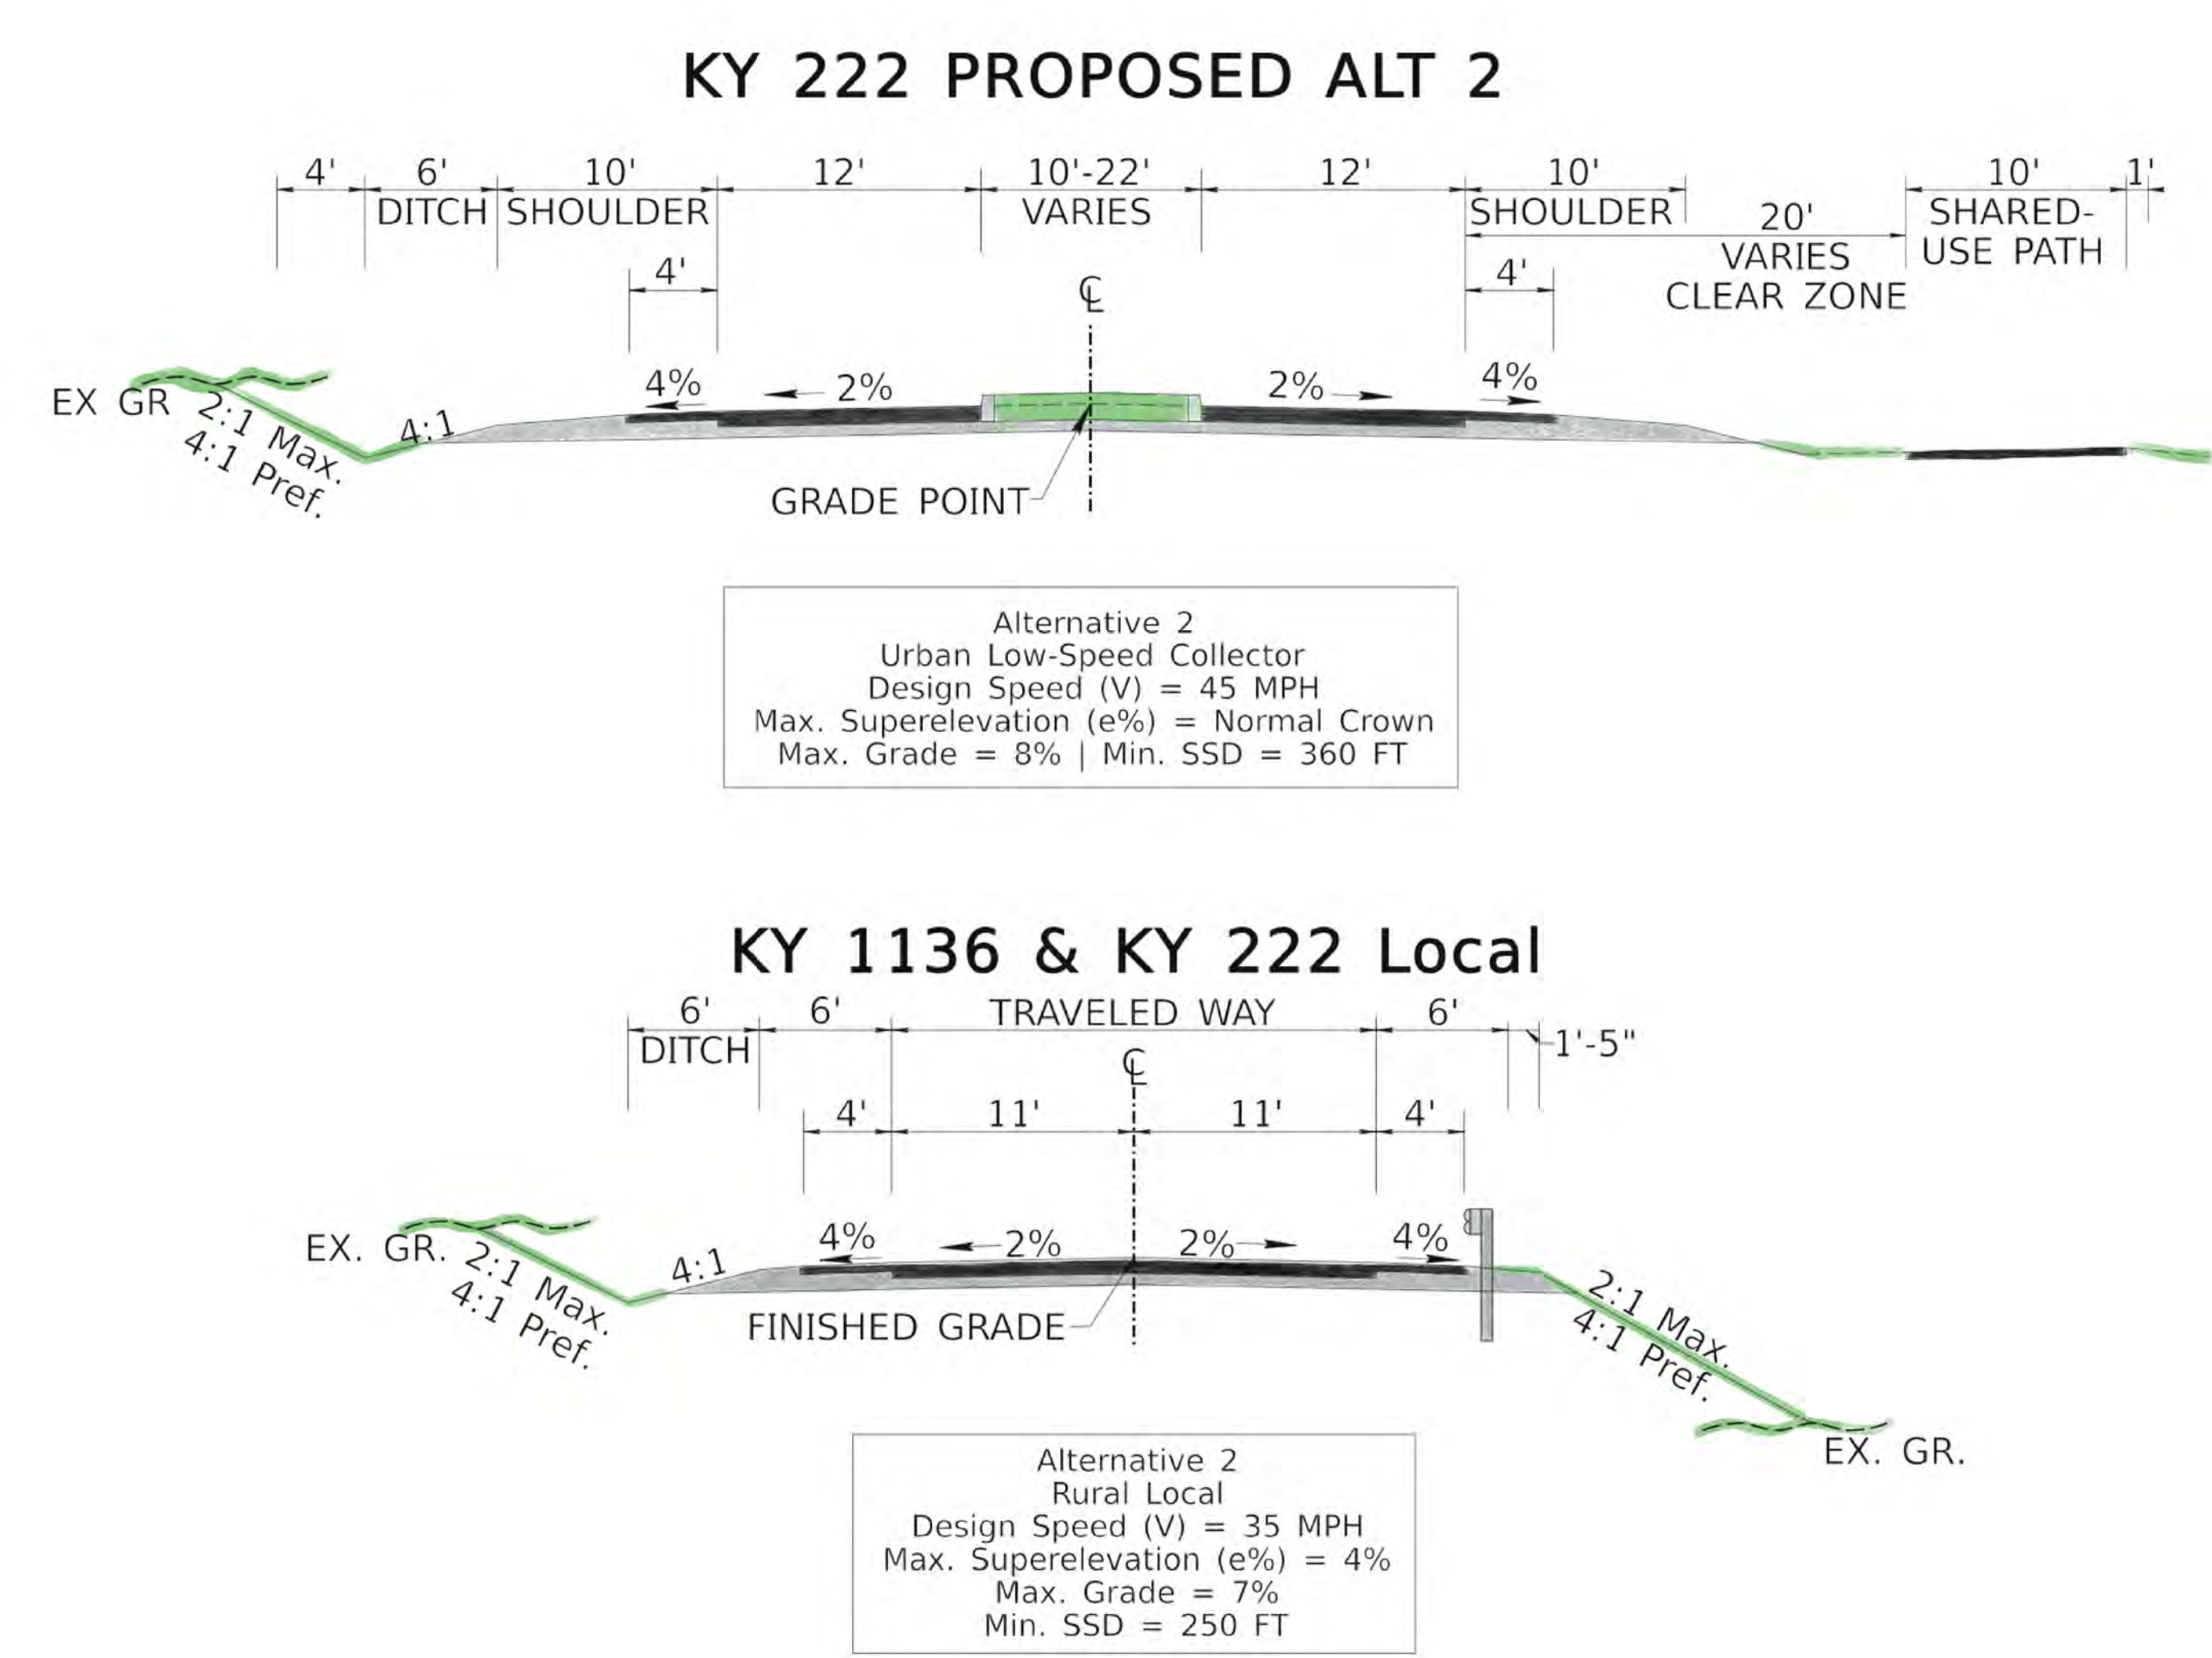


ALTERNATIVE 2

 

LEGEND

- BLUE LINE STREAM
- EXISTING RIGHT-OF-WAY
- PROPERTY LINE
- JOINED PROPERTY LINE
- 10-FOOT SHARED-USE PATH
- TRUCK APRON